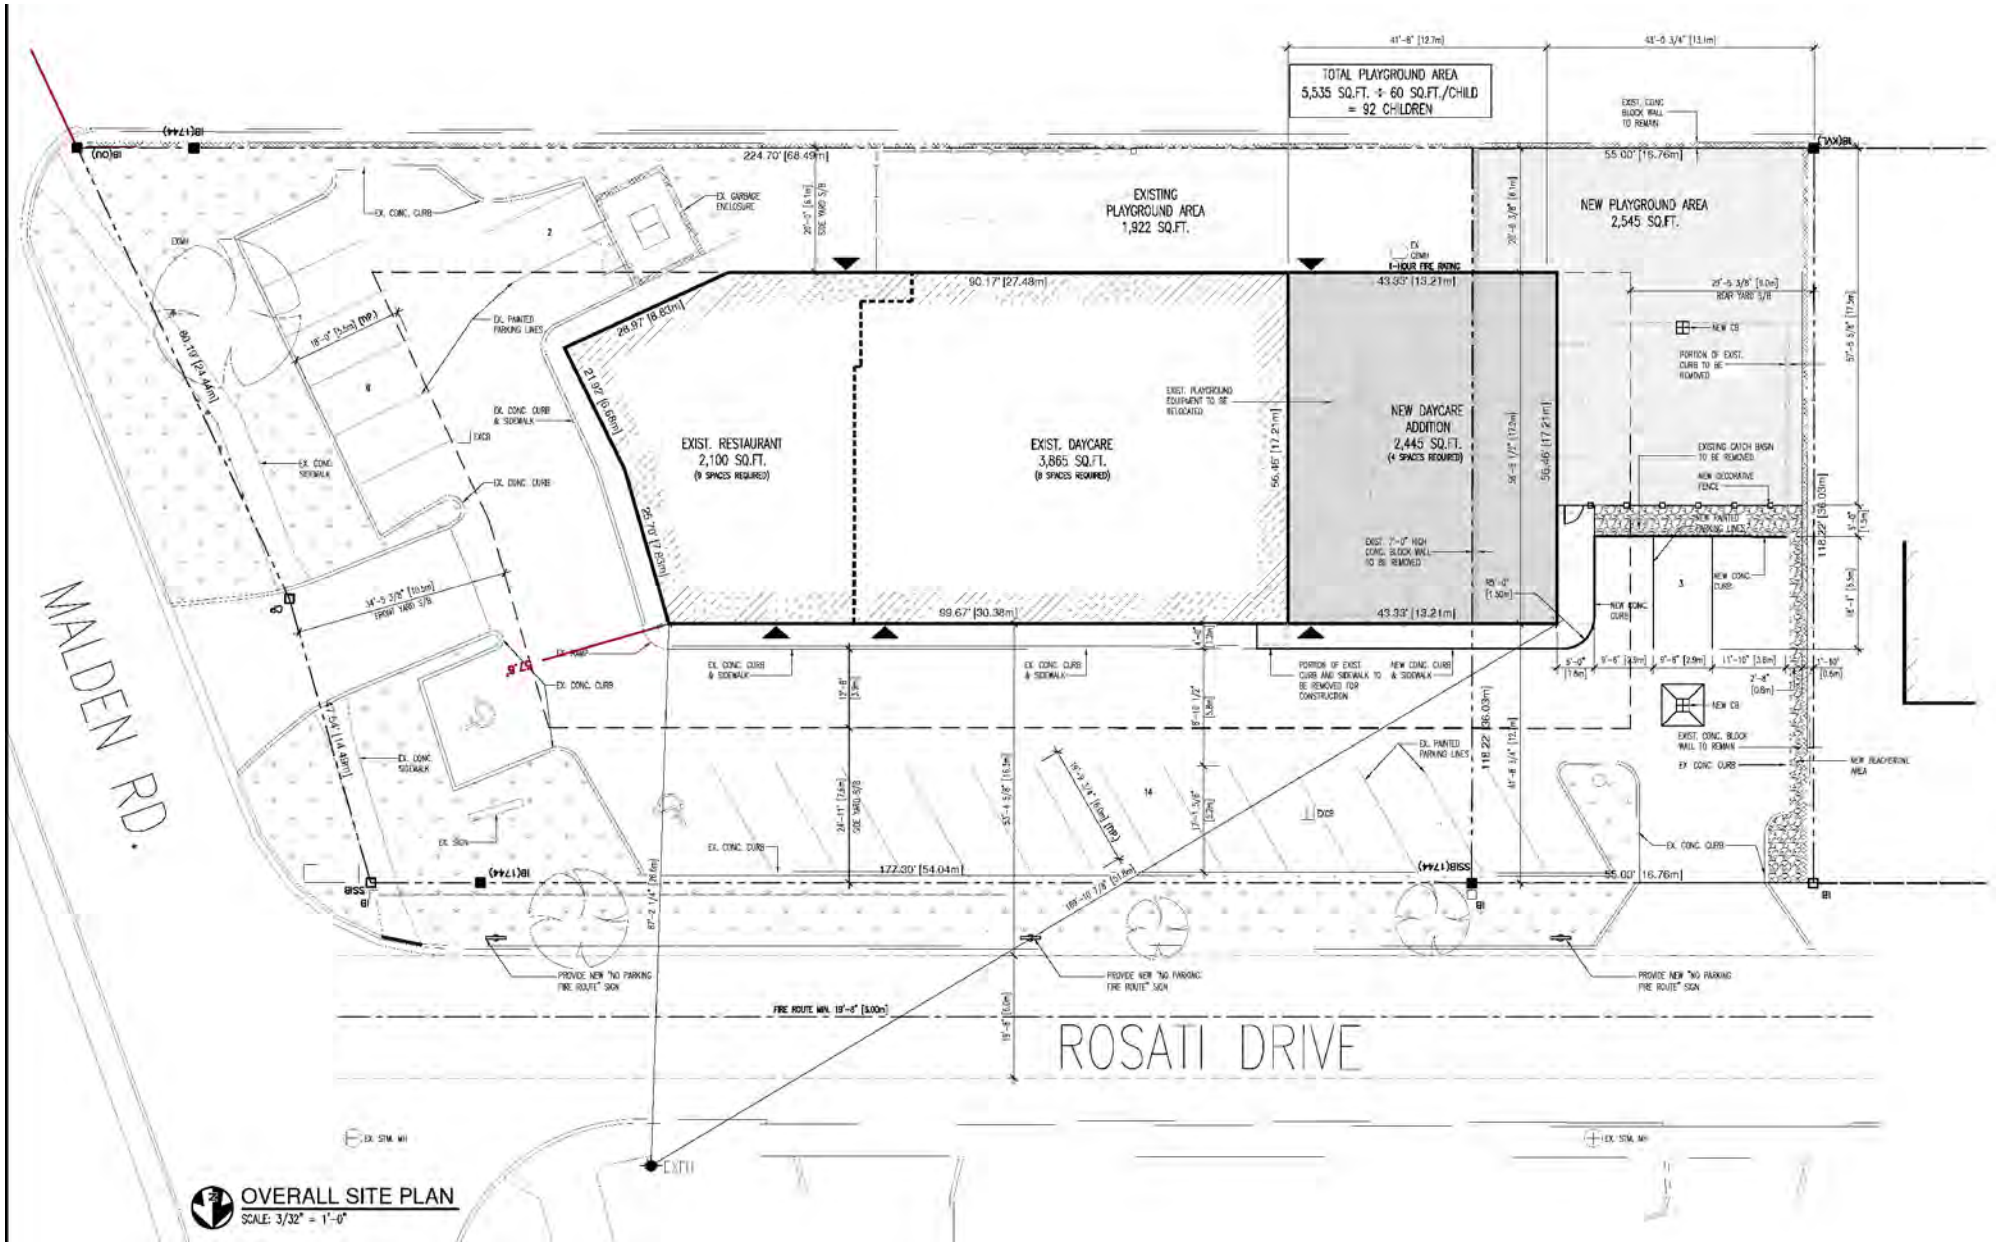

LaSalle	LaSalle File No: SPC-02/20	Title: **FIGURE 1 - SITE PLAN**
	Applicant: RANMIC SACCUCCI HOLDINGS INC.	
	Date: October 27, 2020	Notes: This document is not a Legal Plan of Survey.