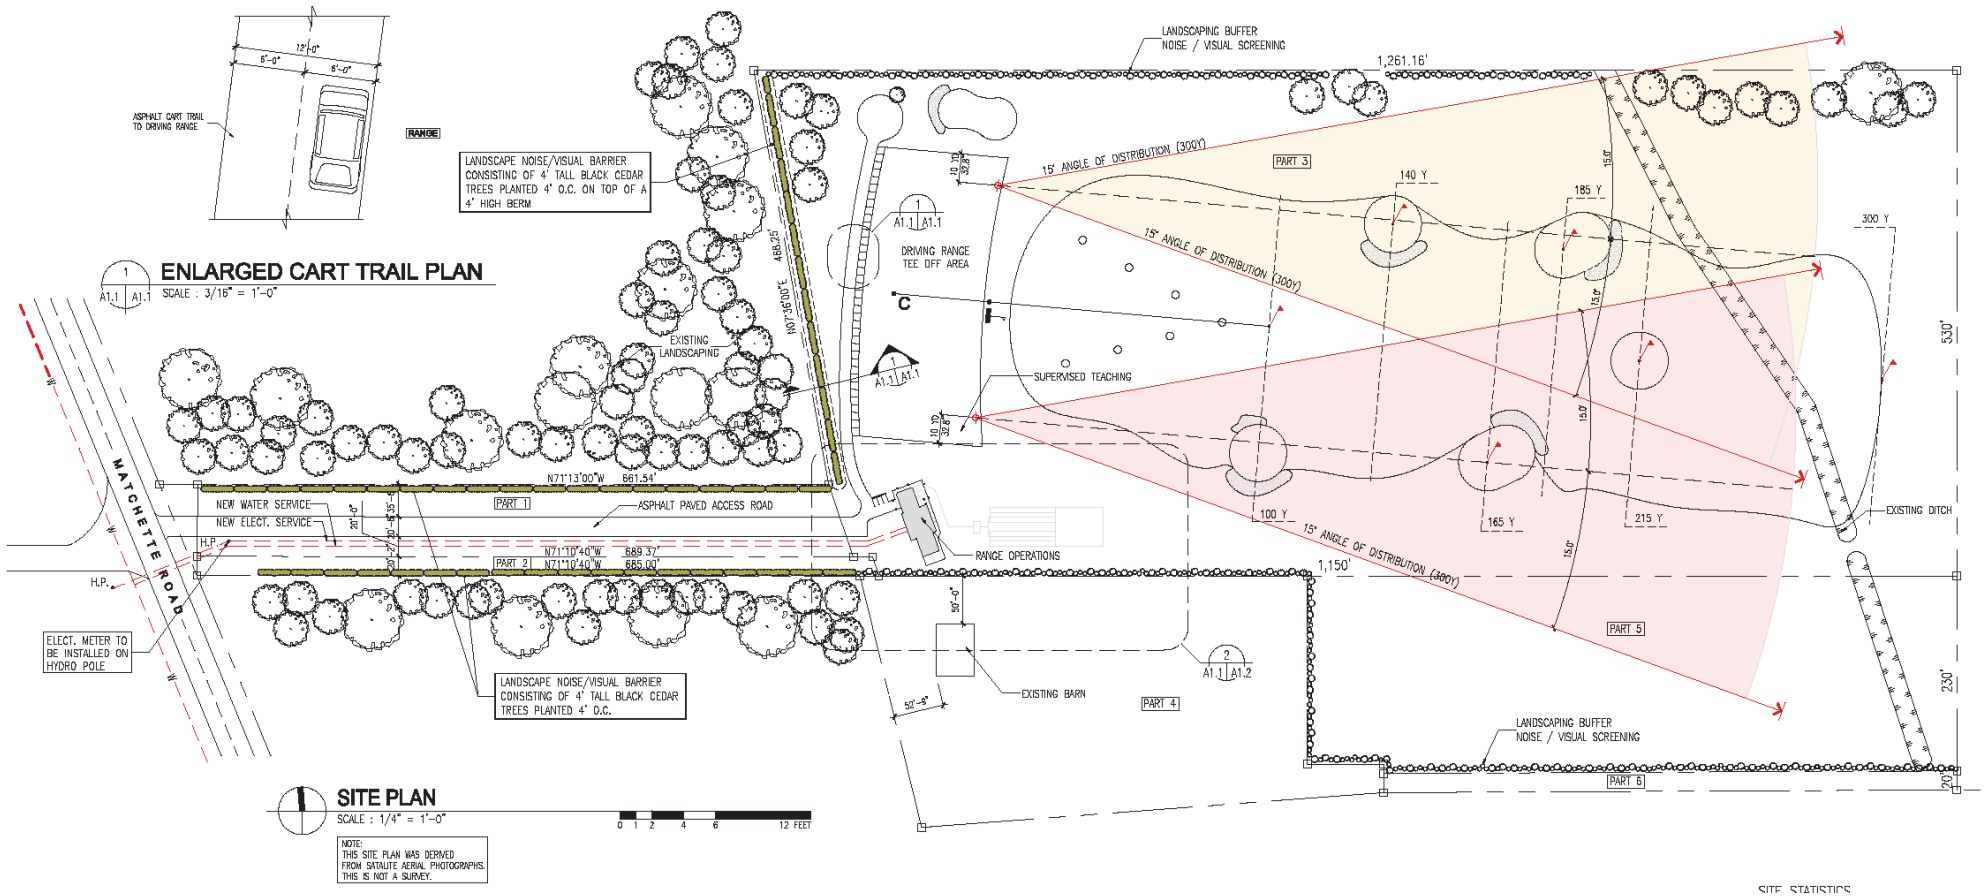

Legend:

LaSalle File No:
Z-02/21 & SPC-01/21

Applicant:
Essex Golf & Country Club

Date:
February 22, 2021

Title:
FIGURE 4 - APPLICANT'S PROPOSED SITE PLAN

Notes:
This document is not a Legal Plan of Survey.