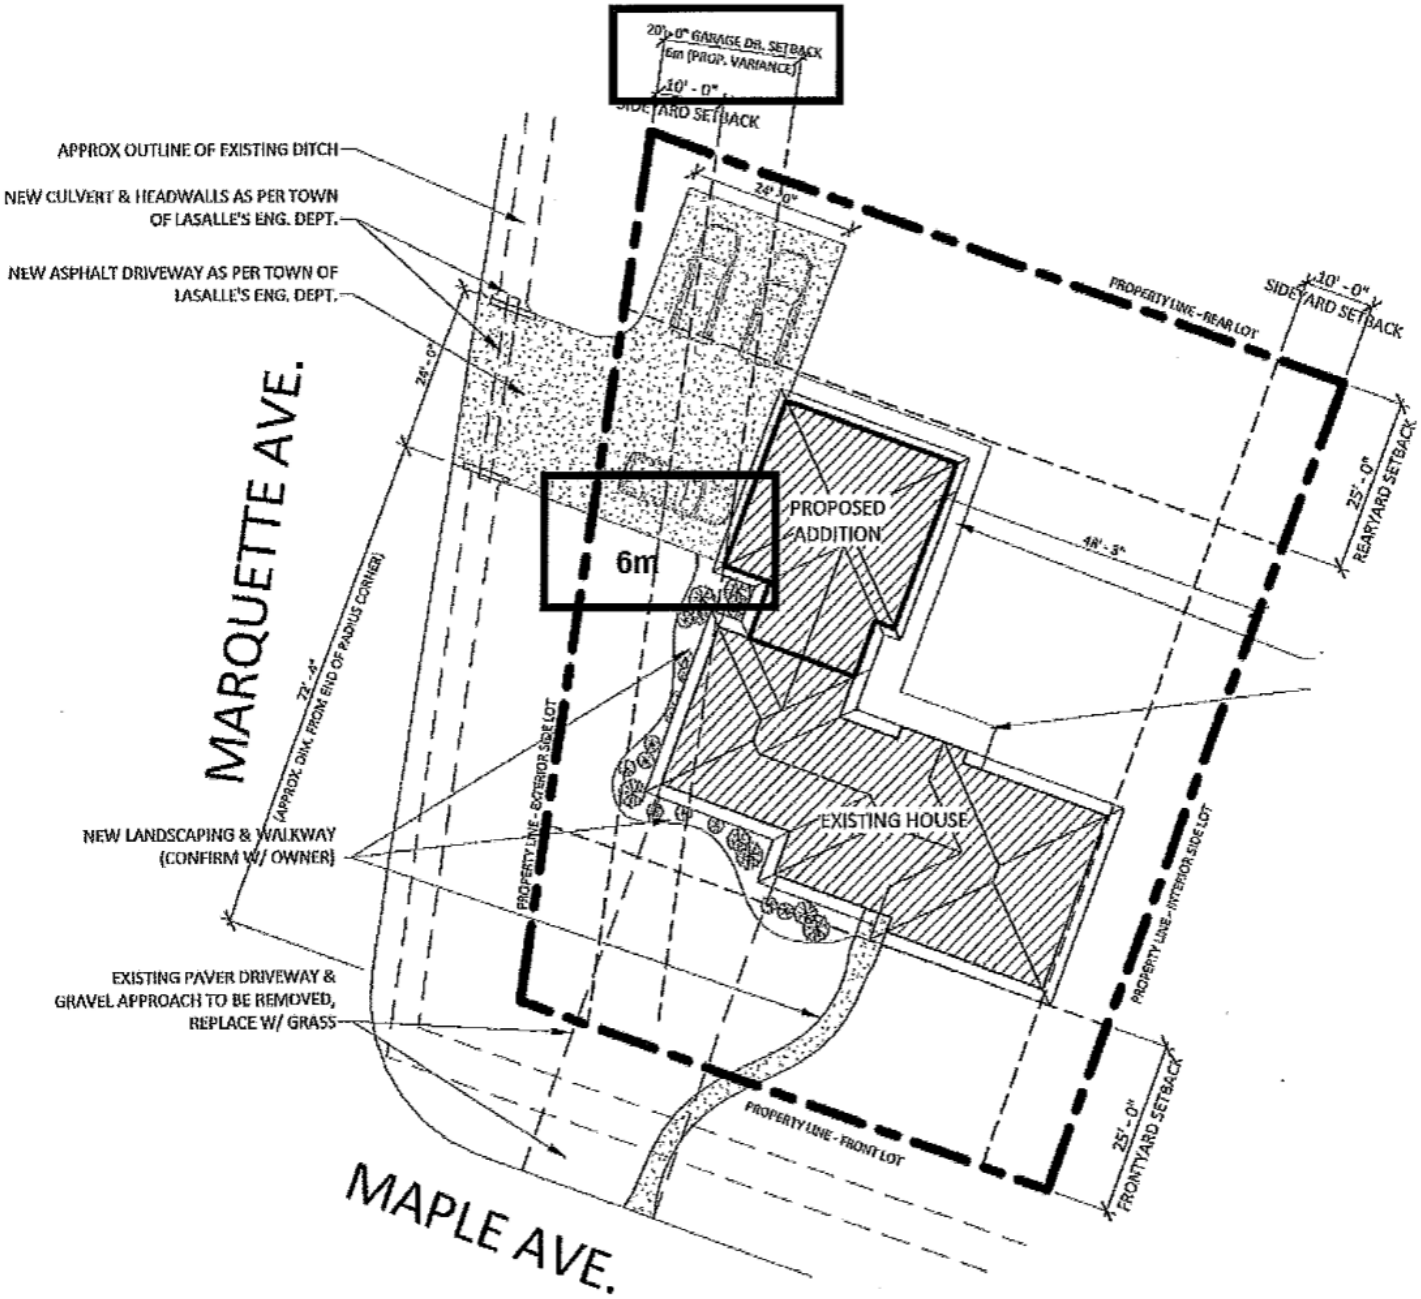

Legend:	LaSalle File No: A-13/21	Title: **FIGURE 2 - Site Plan**
	Applicant: J & L Morris	
	Date: January 13, 2022	Notes: This document is not a Legal Plan of Survey.