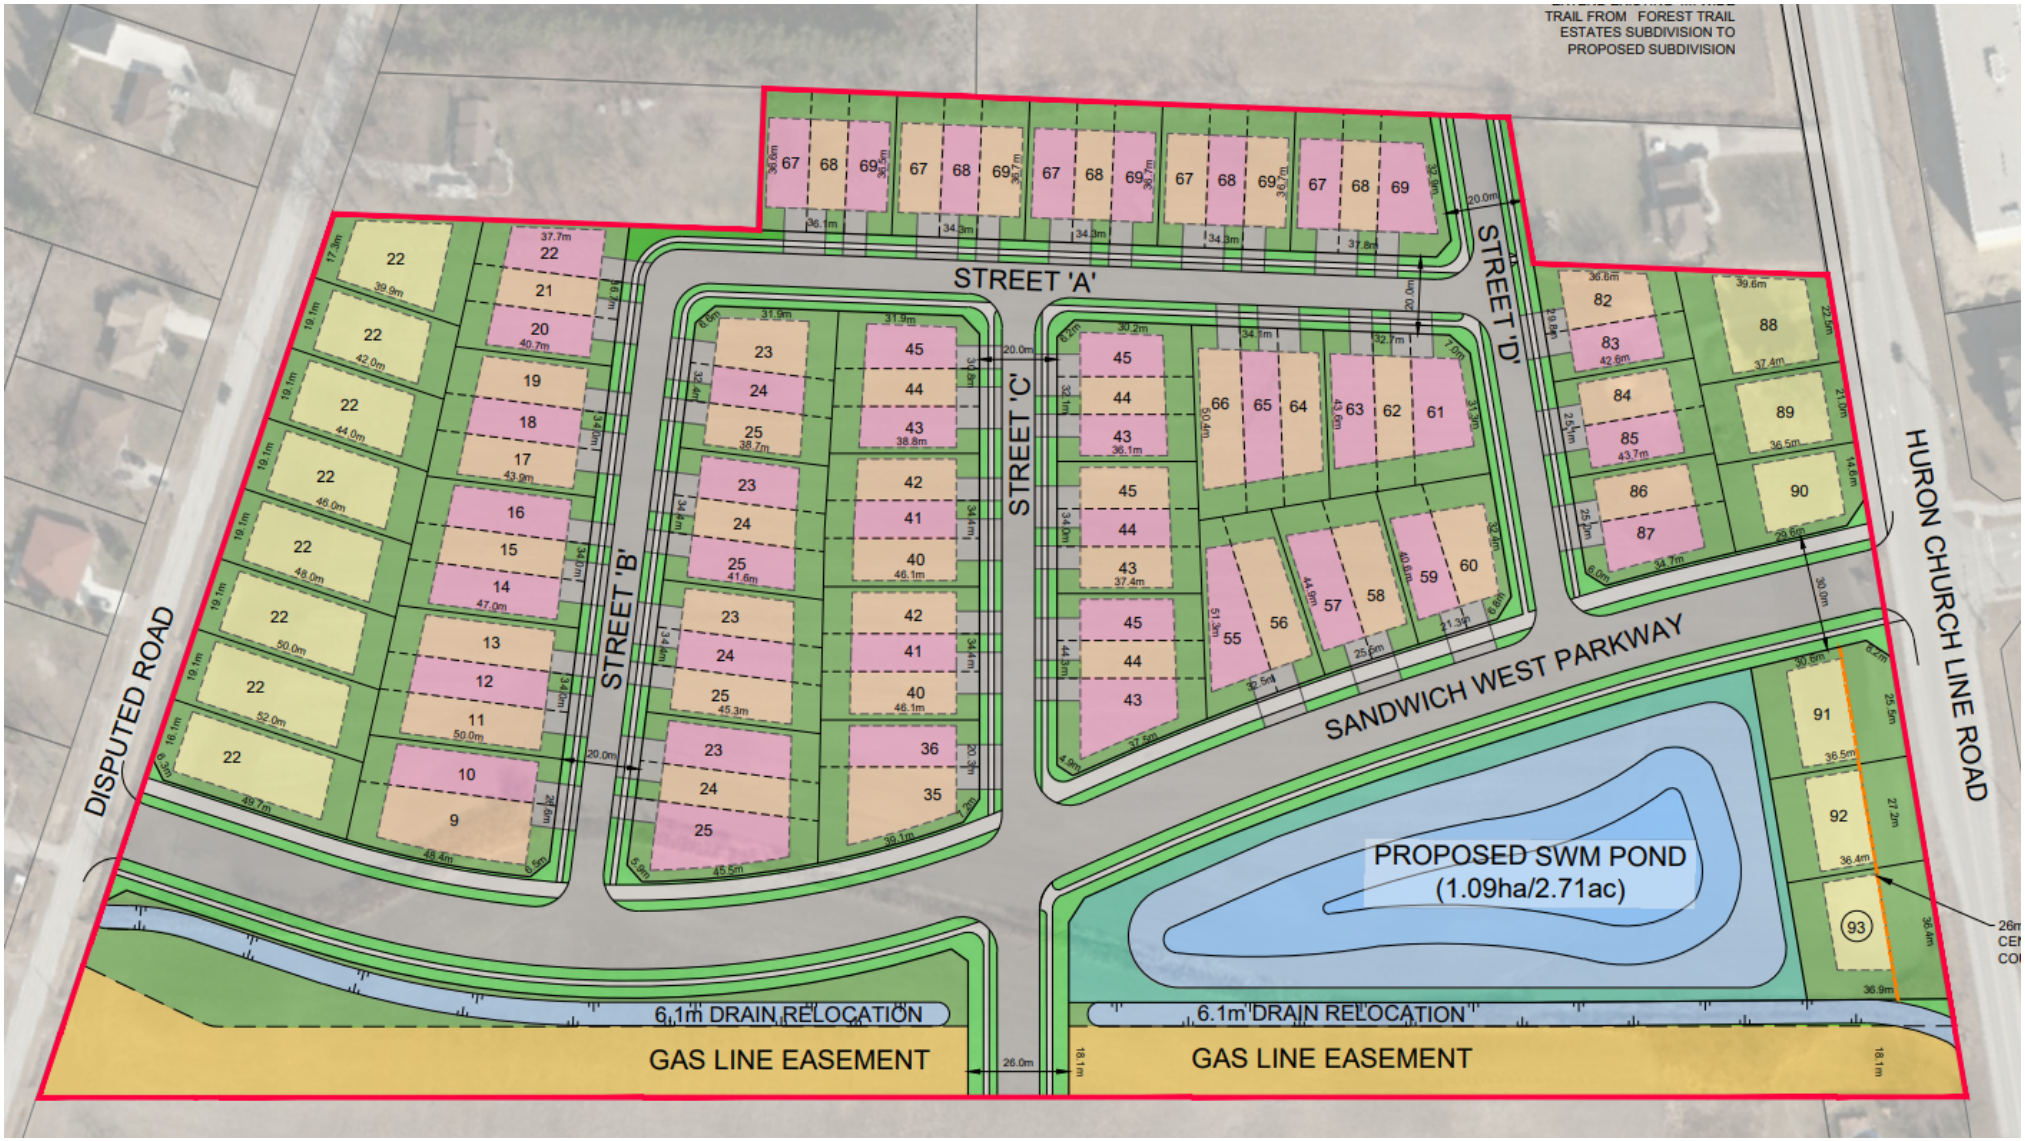

Legend:	LaSalle File No: T-03/22 & Z-06/22	Title: **FIGURE 4 -CONCEPT PLAN**
	Applicant: Silverleaf Development	
	Date: June 29, 2022	Notes: This document is not a Legal Plan of Survey.