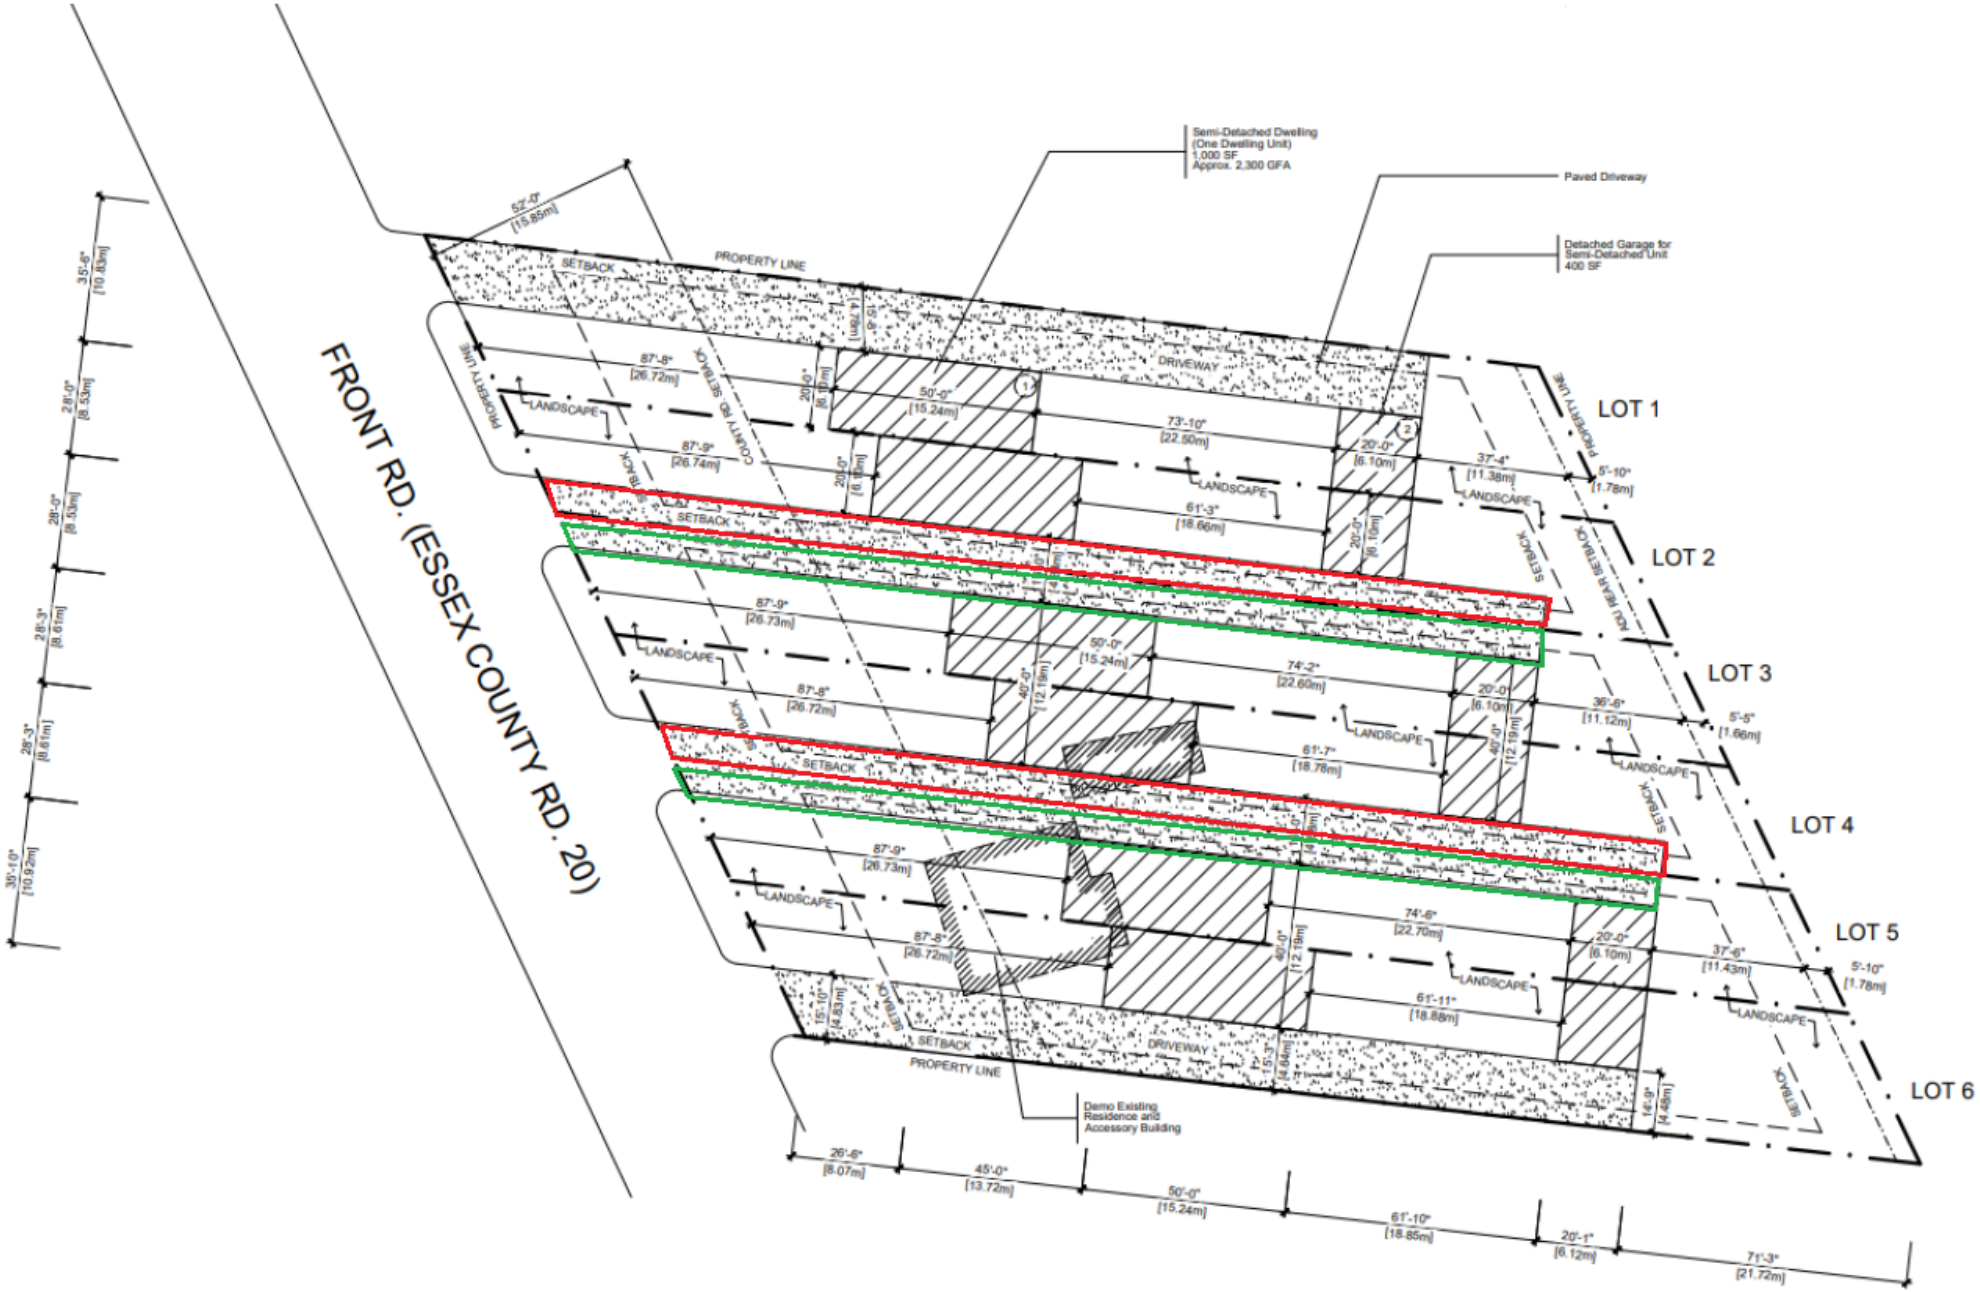

Legend:	LaSalle File No: A-09/22, B-14/22 B-15/22	Title: **FIGURE 3 -PROPOSED ACCESS**
	Applicant: 2312205 Ontario Ltd.	
	Date: January 9, 2023	Notes: This document is not a Legal Plan of Survey.