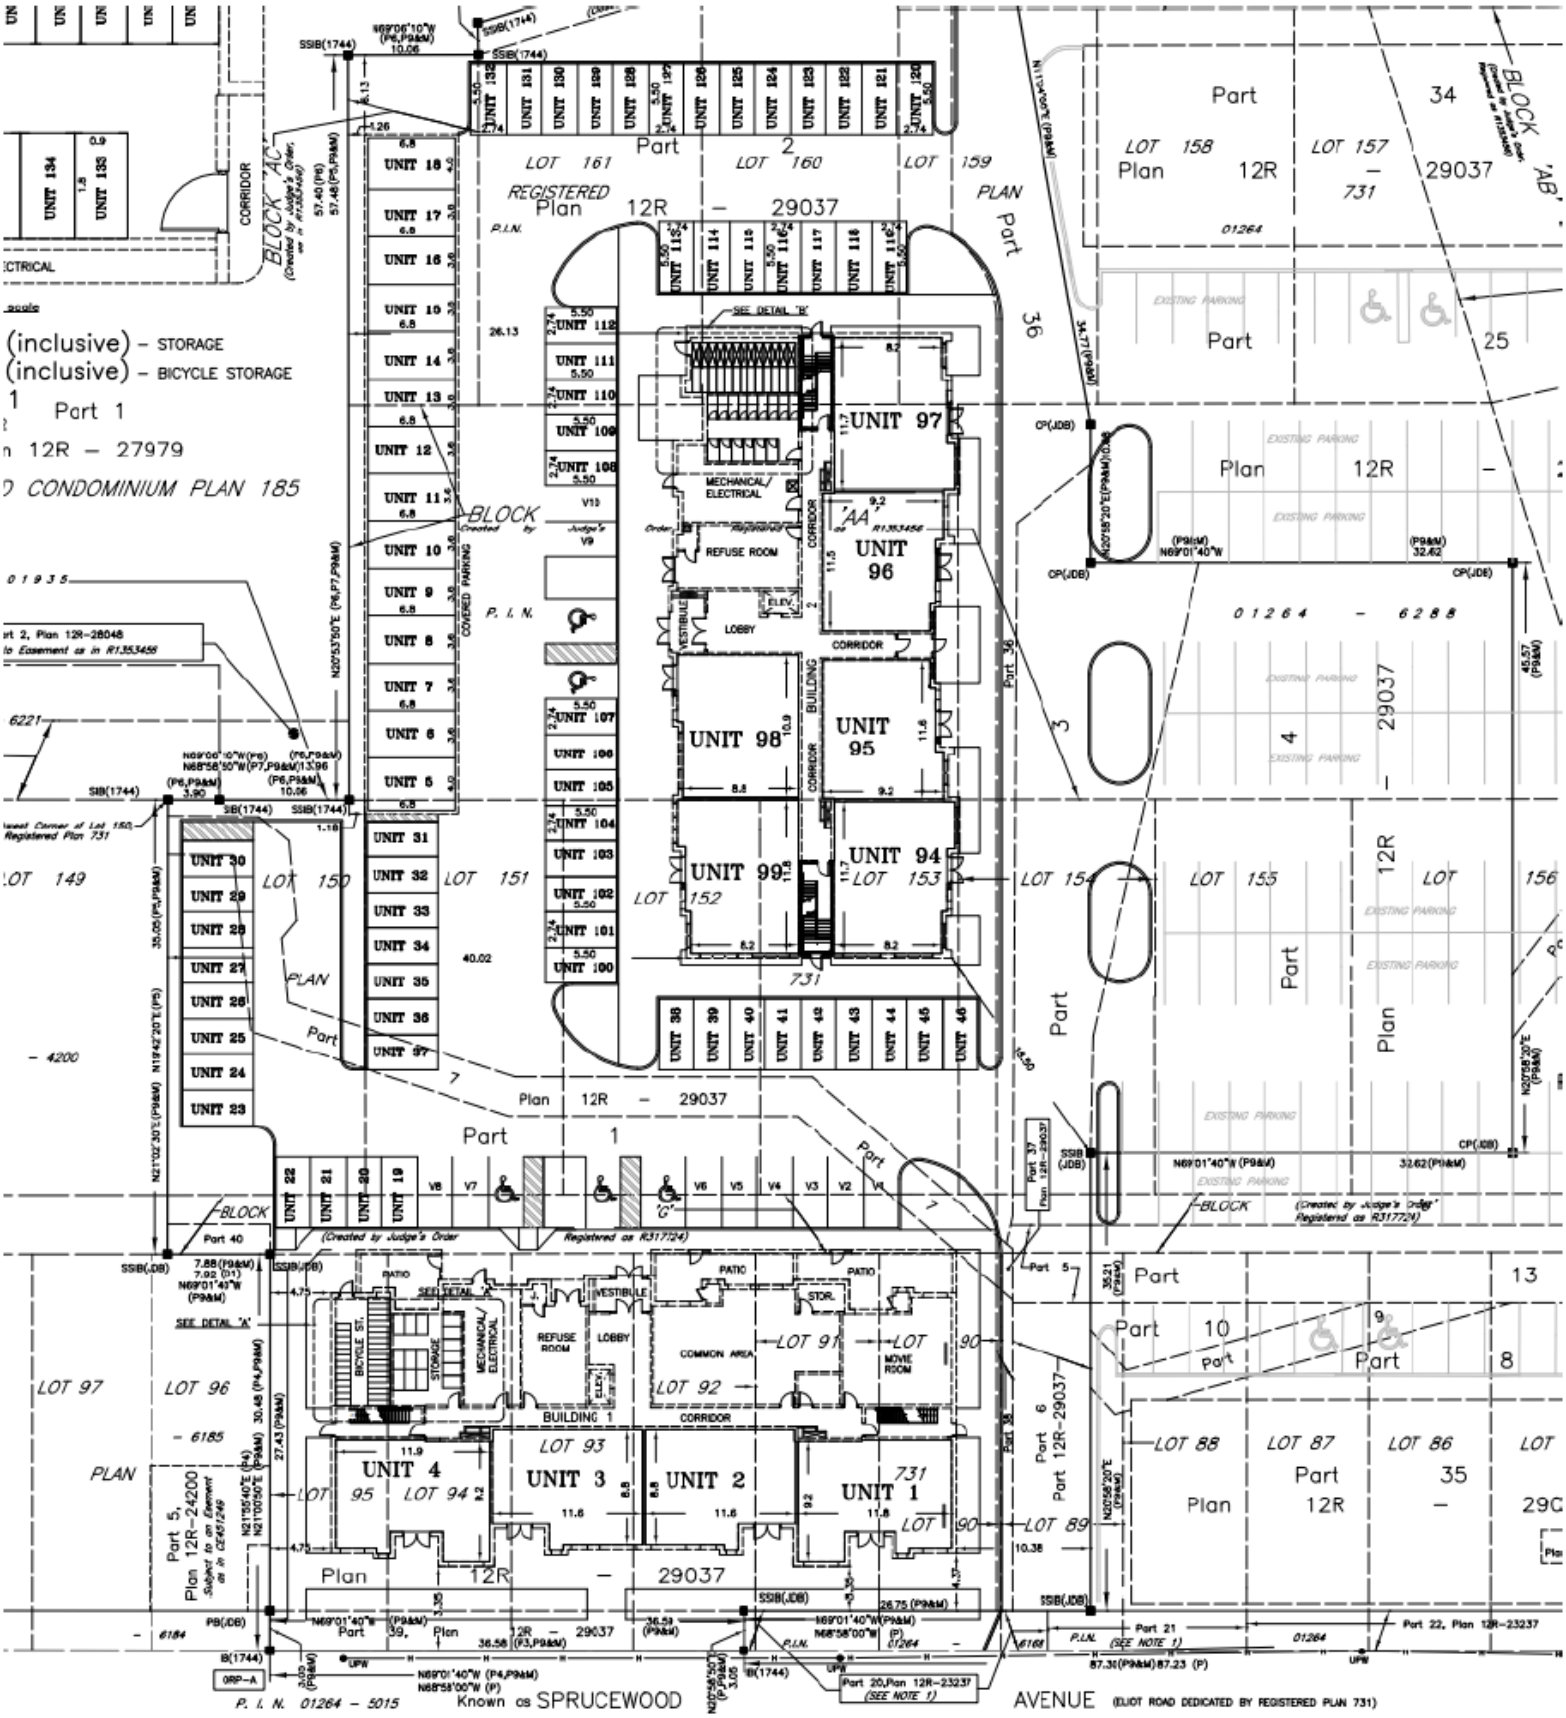

Legend:	LaSalle File No: T-03-2023	Title: FIGURE 3 -DRAFT PLAN OF CONDO
	Applicant: Suburban Construction.	
	Date: October 26, 2023	Notes: This document is not a Legal Plan of Survey.